ALL STEEL:
MIN 2" COVER

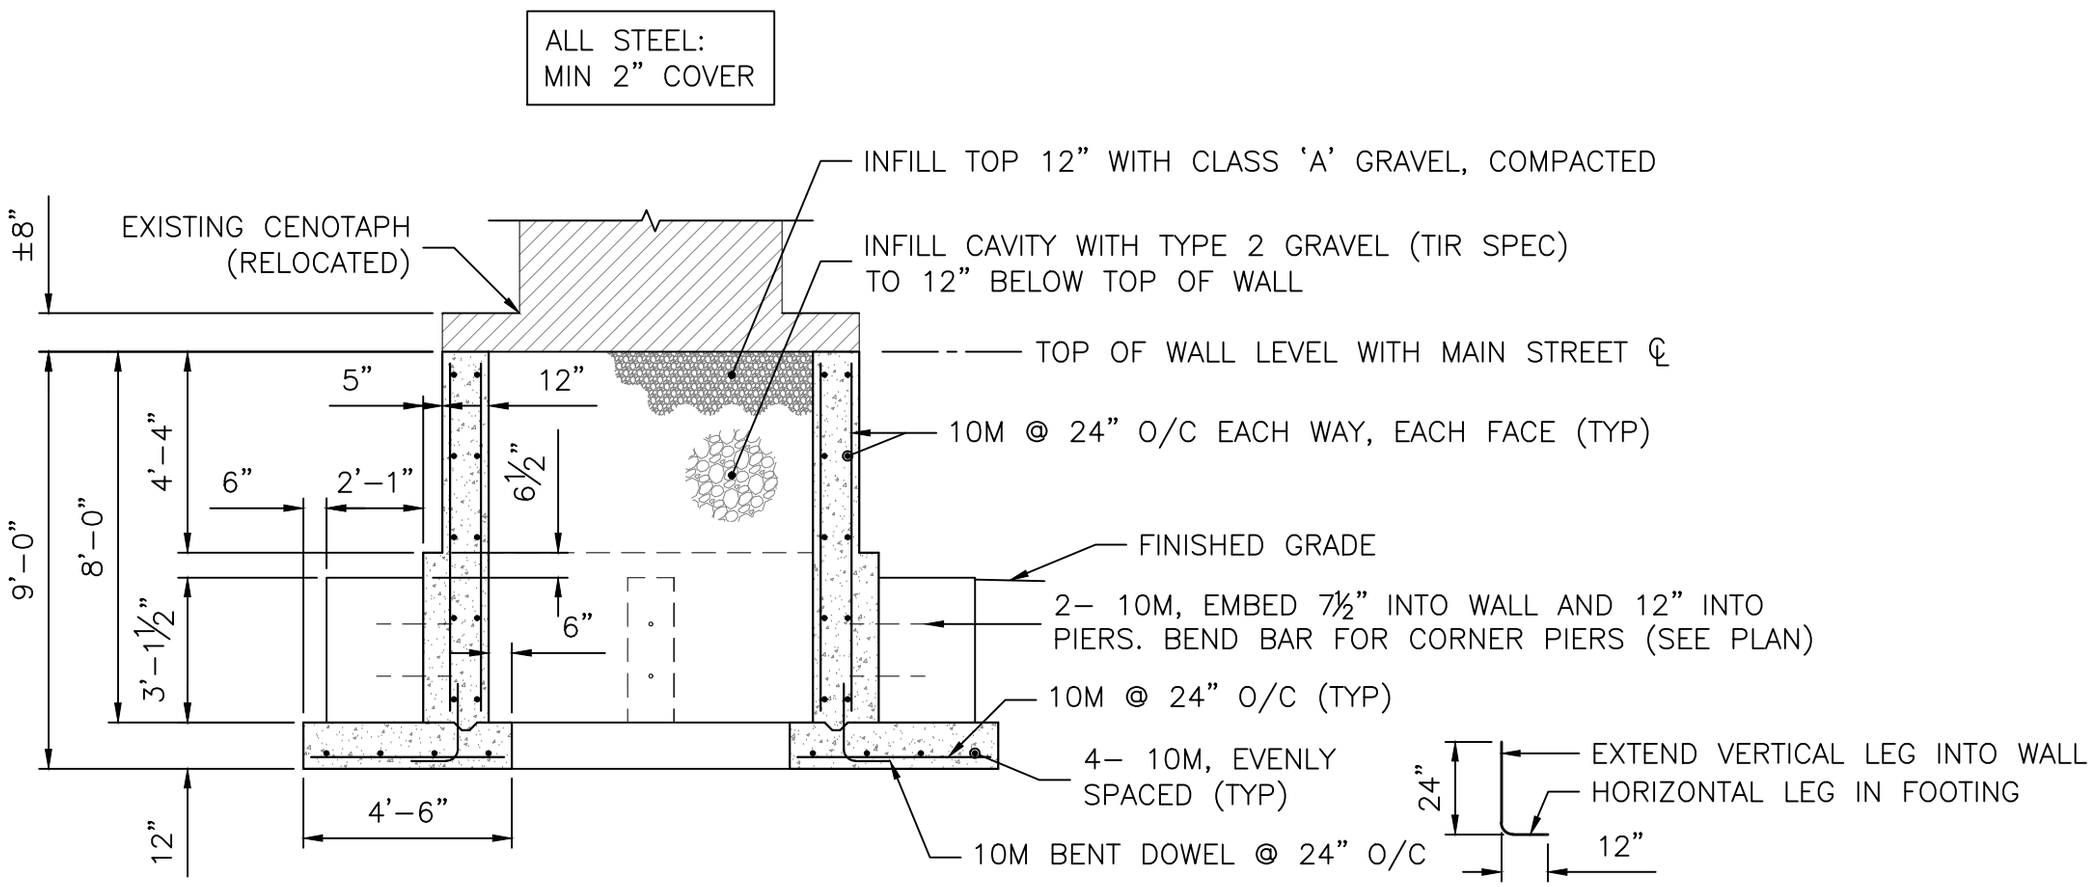

CENOTAPH RELOCATION	CONCRETE SECTION	DESIGNED: EM	2020 JULY 03
		DRAWN: MM	S02